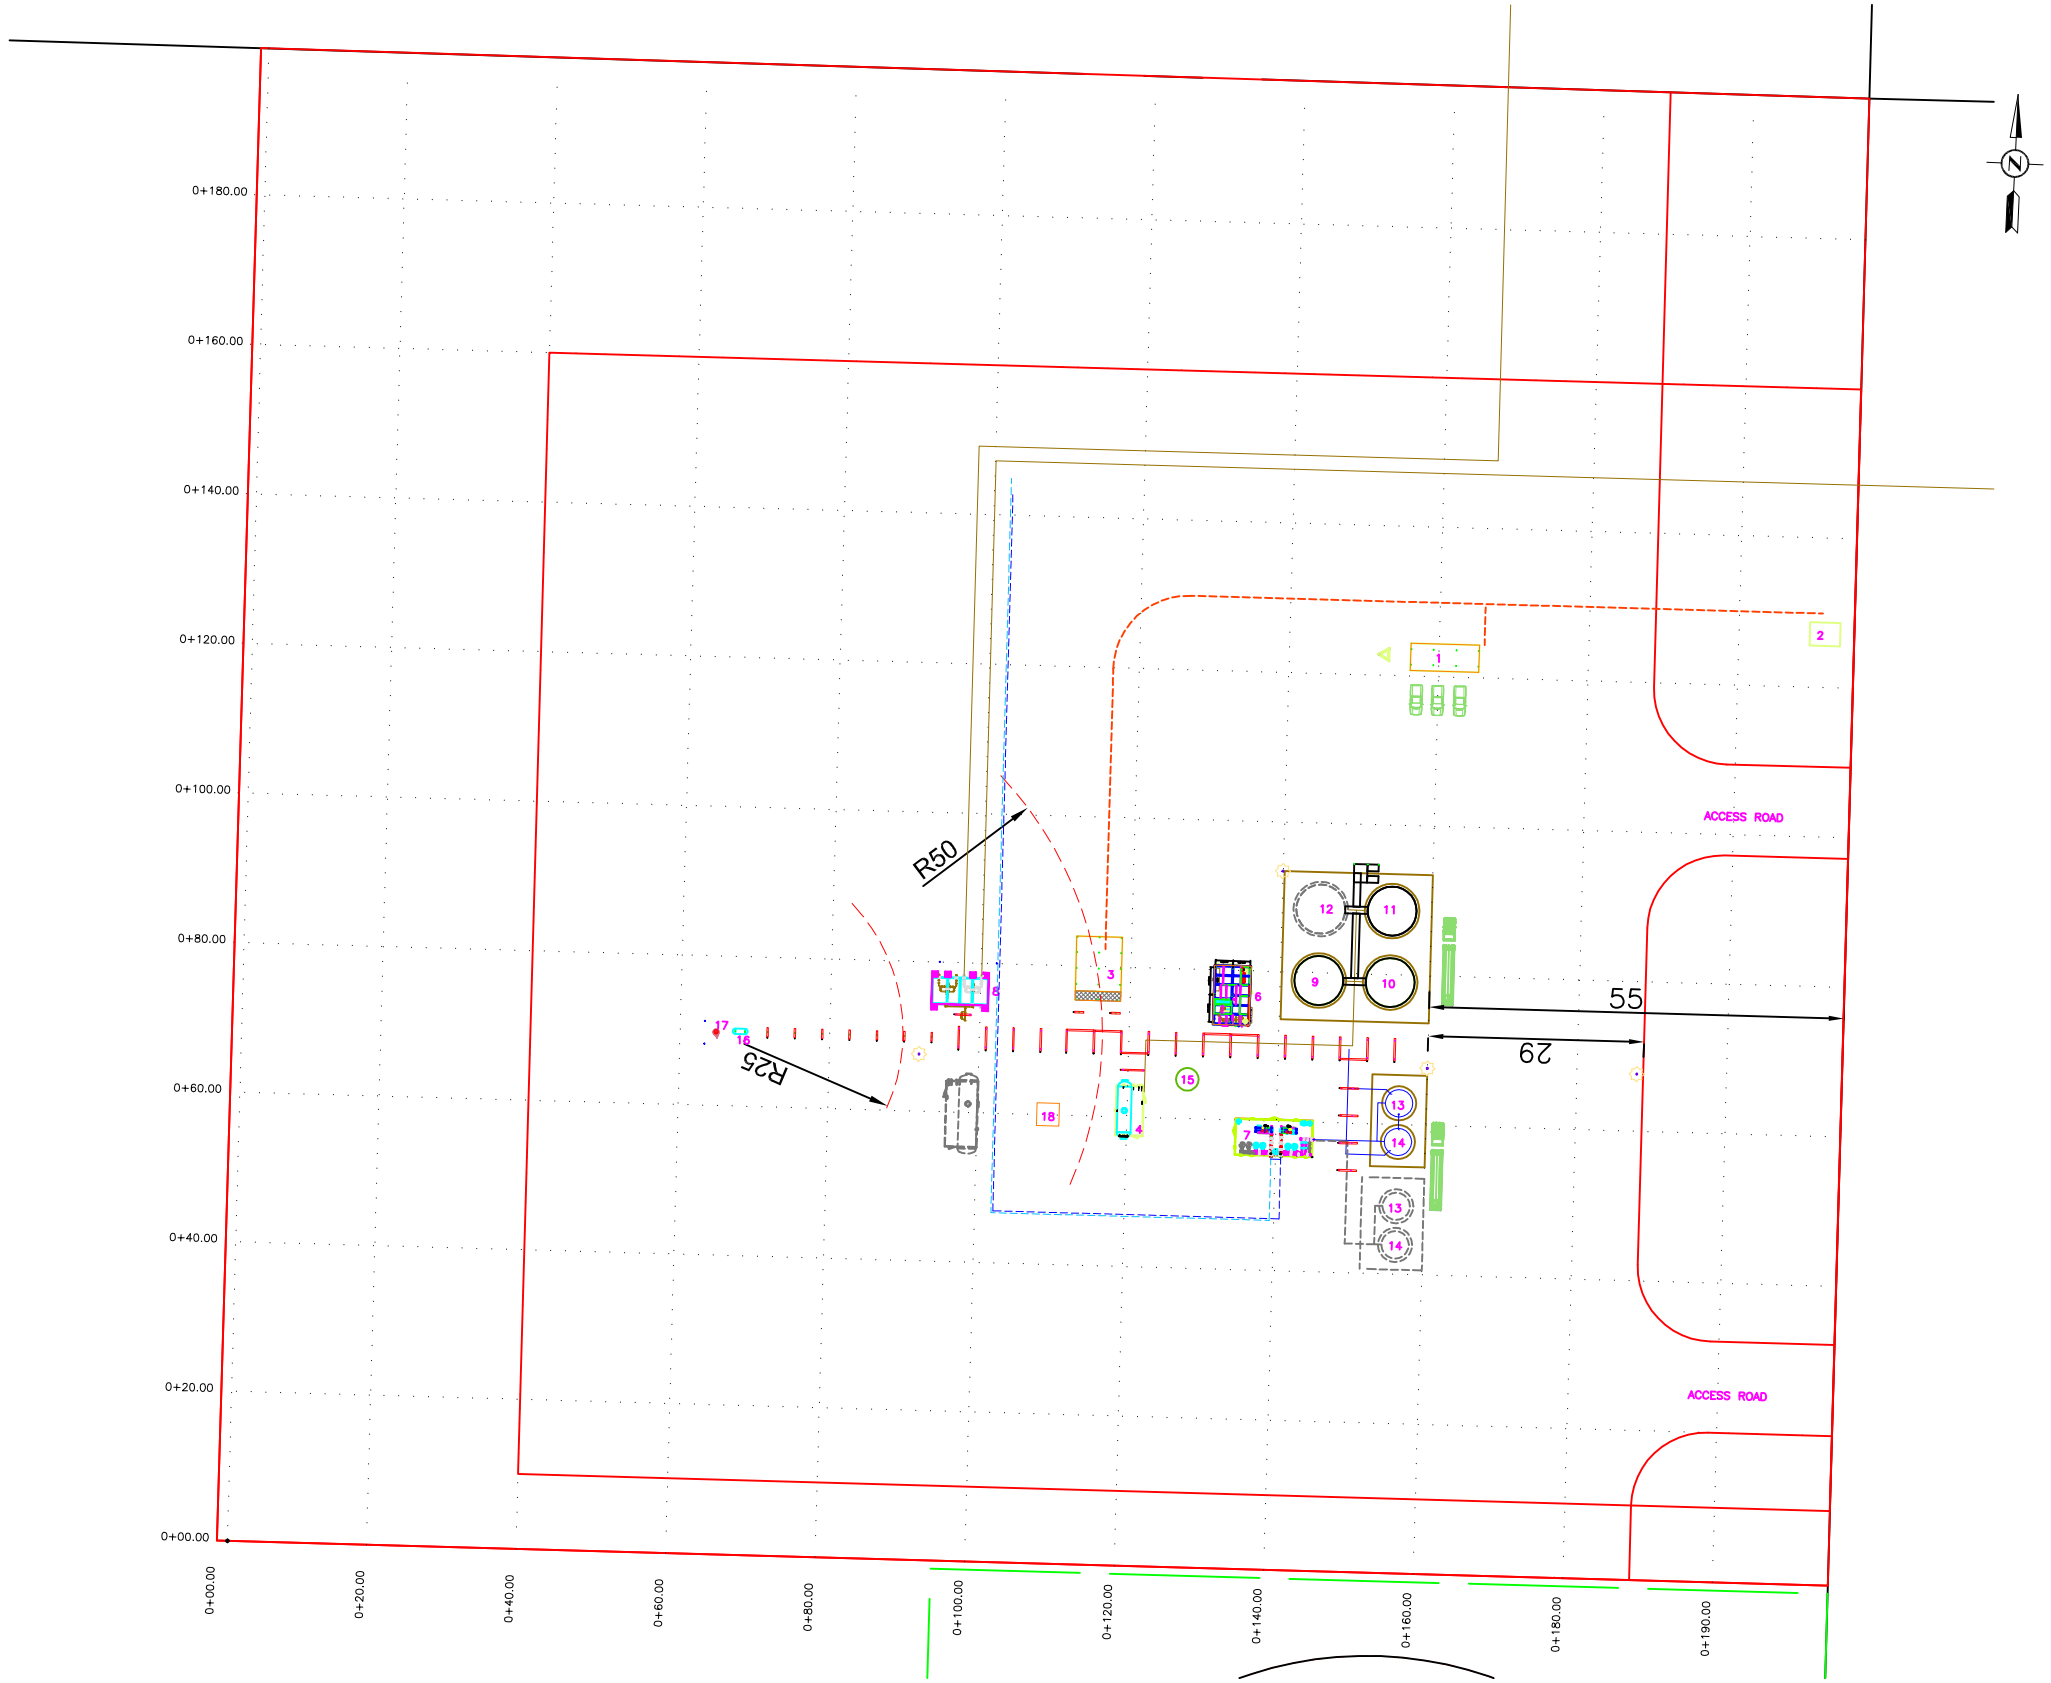

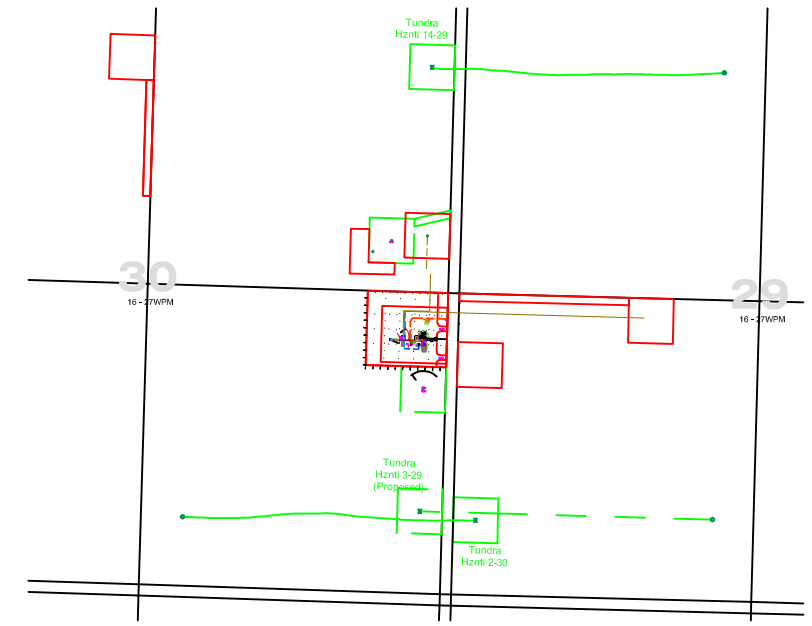

	EQUIPMENT LEGEND	TAG
1	OFFICE BUILDING	–
2	CSTE	–
3	MCC	–
4	TREATER	–
5	60' COMMUNICATIONS TOWER	–
6	RECYCLE BUILDING	–
7	SWD BUILDING	–
8	INLET HEADER	–
9	OIL TANK	TK–101
10	OIL TANK	TK–102
11	OIL TANK	TK–103
12	FUTURE OIL TANK	–
13	WATER TANK	TK–201
14	WATER TANK	TK–202
15	POP TANK	–
16	VENT DRUM	–
17	VENT STACK	–
18	HEATER BUILDING	–

LEGEND:

- EQUIPMENT
- ABOVE GROUND PIPE
- BELOW GROUND PIPE

REV	DESCRIPTION	BY	DATE	CHK	APP
0	ISSUED FOR REVIEW	JC	01SEPT2011	–	–

REFERENCE DRAWING

TUNDRA OIL AND GAS LTD.
LSD: 8–30

8–30–16–27 W1M SITE
PLOT PLAN

DRAWN BY:	SCALE:	AFE:	DRAWING NUMBER:	REV NO:
MWB	NTS	TBA	PLT–4000	0