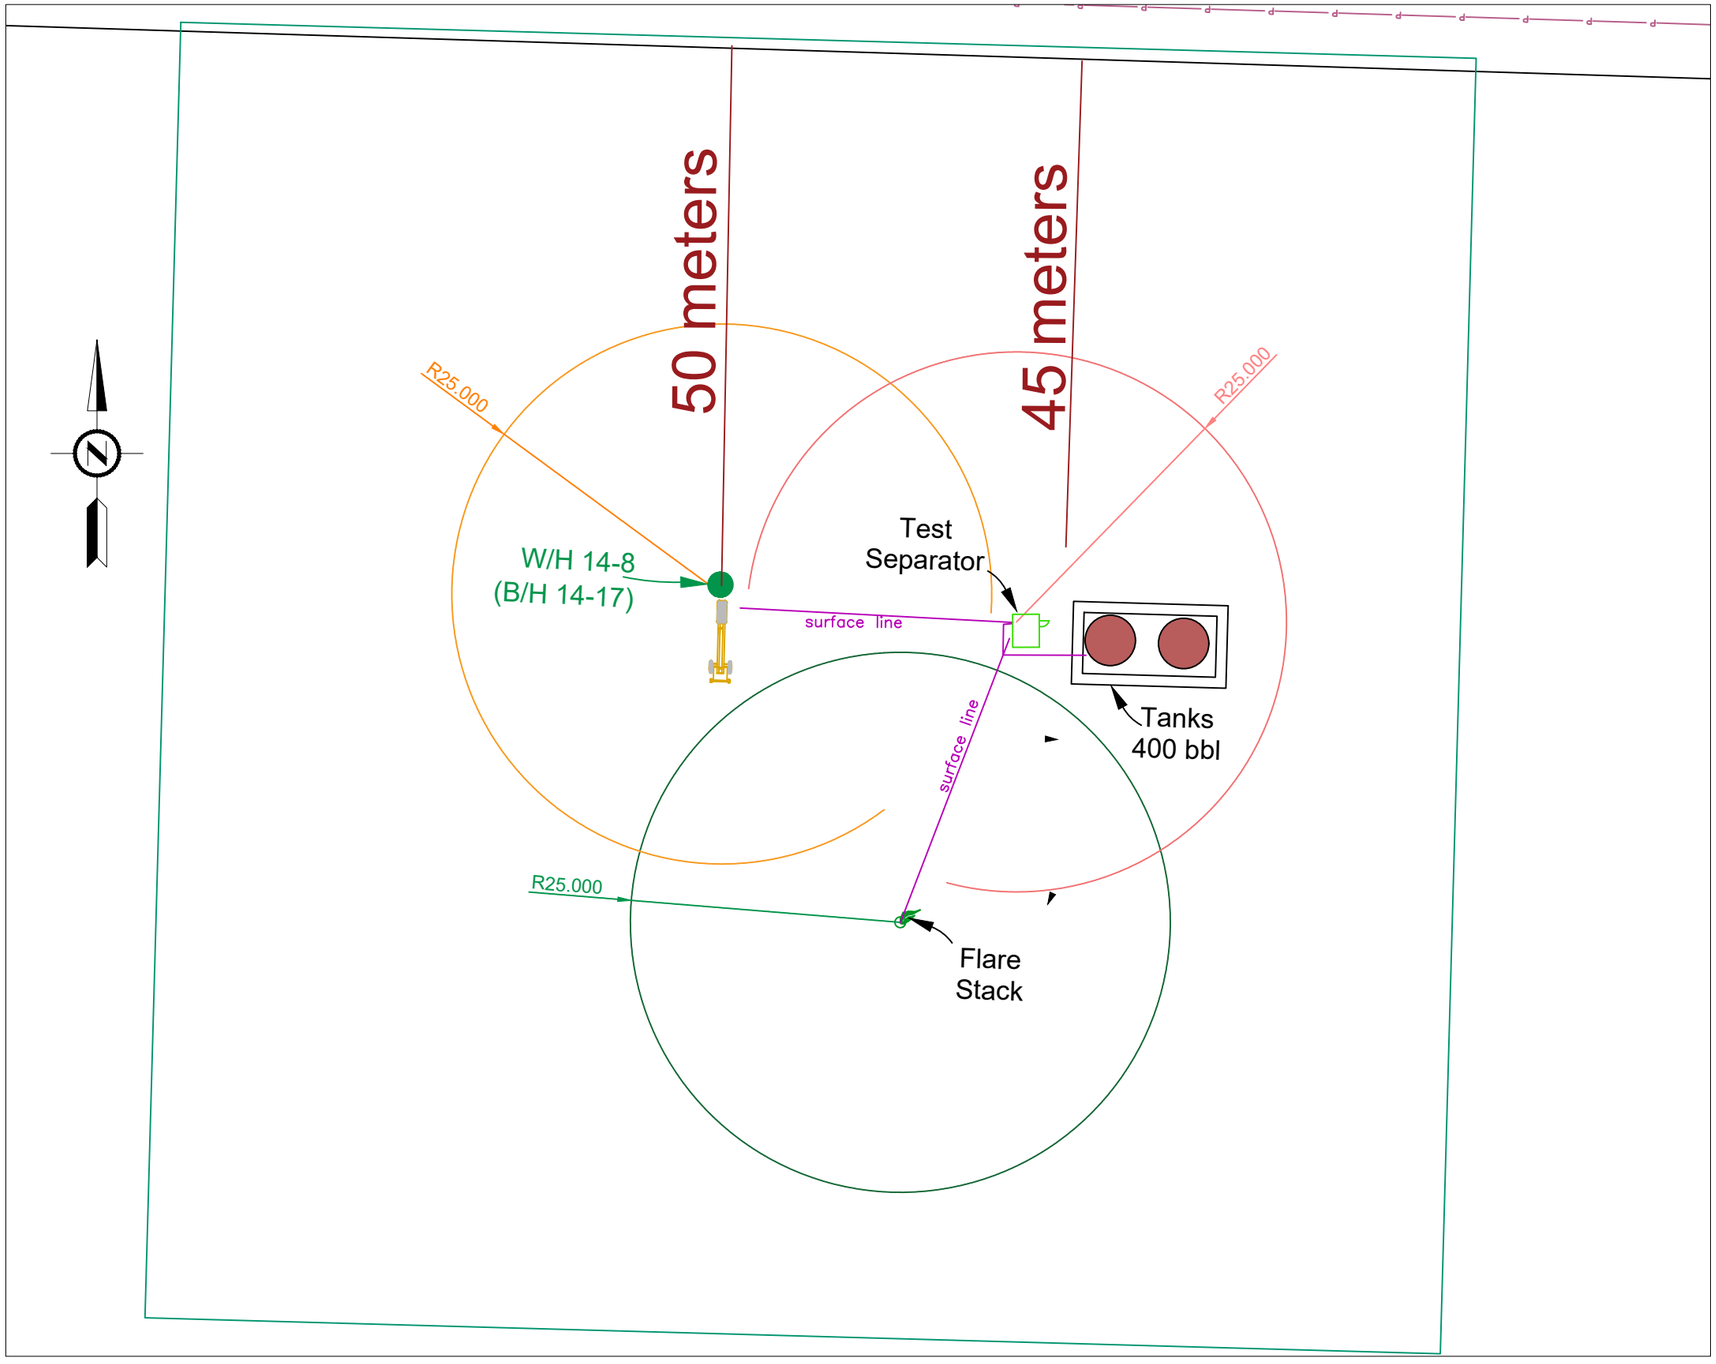

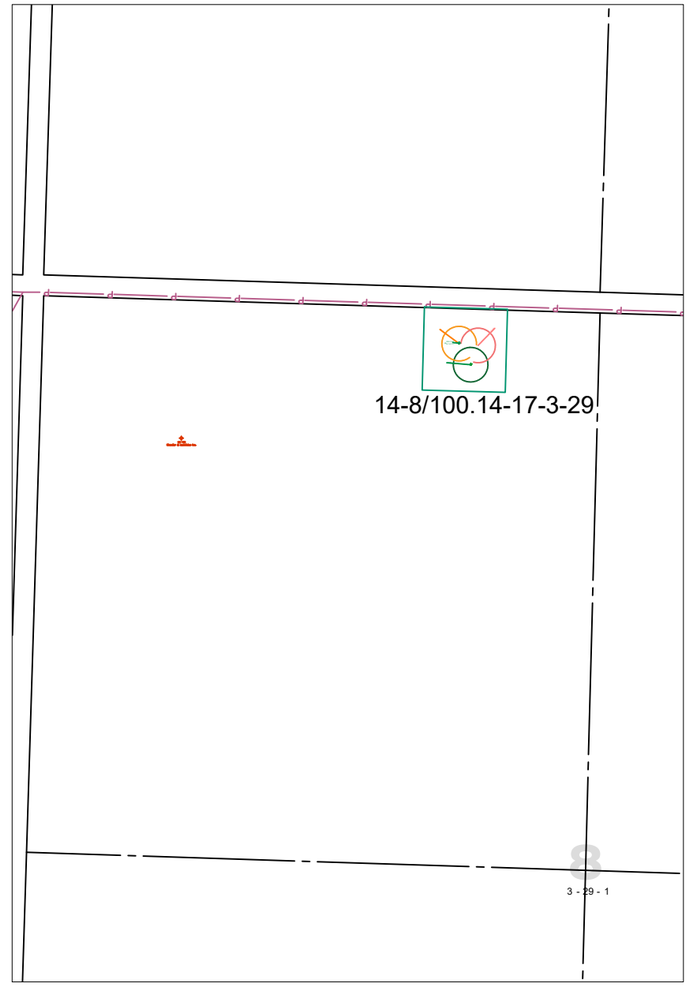

LEGEND

A/G PIPE	
ACCESS ROAD	
LEASE BOUNDARY	

GENERAL LEASE NOTES:

1. DO NOT SCALE DRAWING.
2. MB Reg Spacing Requirements:
   Flare stack needs to be min 25 m away from well center or any test tanks
   Flare stack needs to be min 100 m away from a Surface Improvement (i.e. railway)
   Test Tank must be 25 m away from well center and 45 m from road allowance

REV	DESCRIPTION	BY	DATE	CHK	APP	REFERENCE DRAWING
0	PRELIM	LF	30SEPT2022			–

TUNDRA OIL & GAS LIMITED

PIERSON
(14-8)14-17-003-29W1M SWB

PLOT PLAN

DRAWN BY:	SCALE:	AFE:	DRAWING NUMBER:	REV NO:
LF	NTS	TBA	14-08-003-29-PLT-4000	0