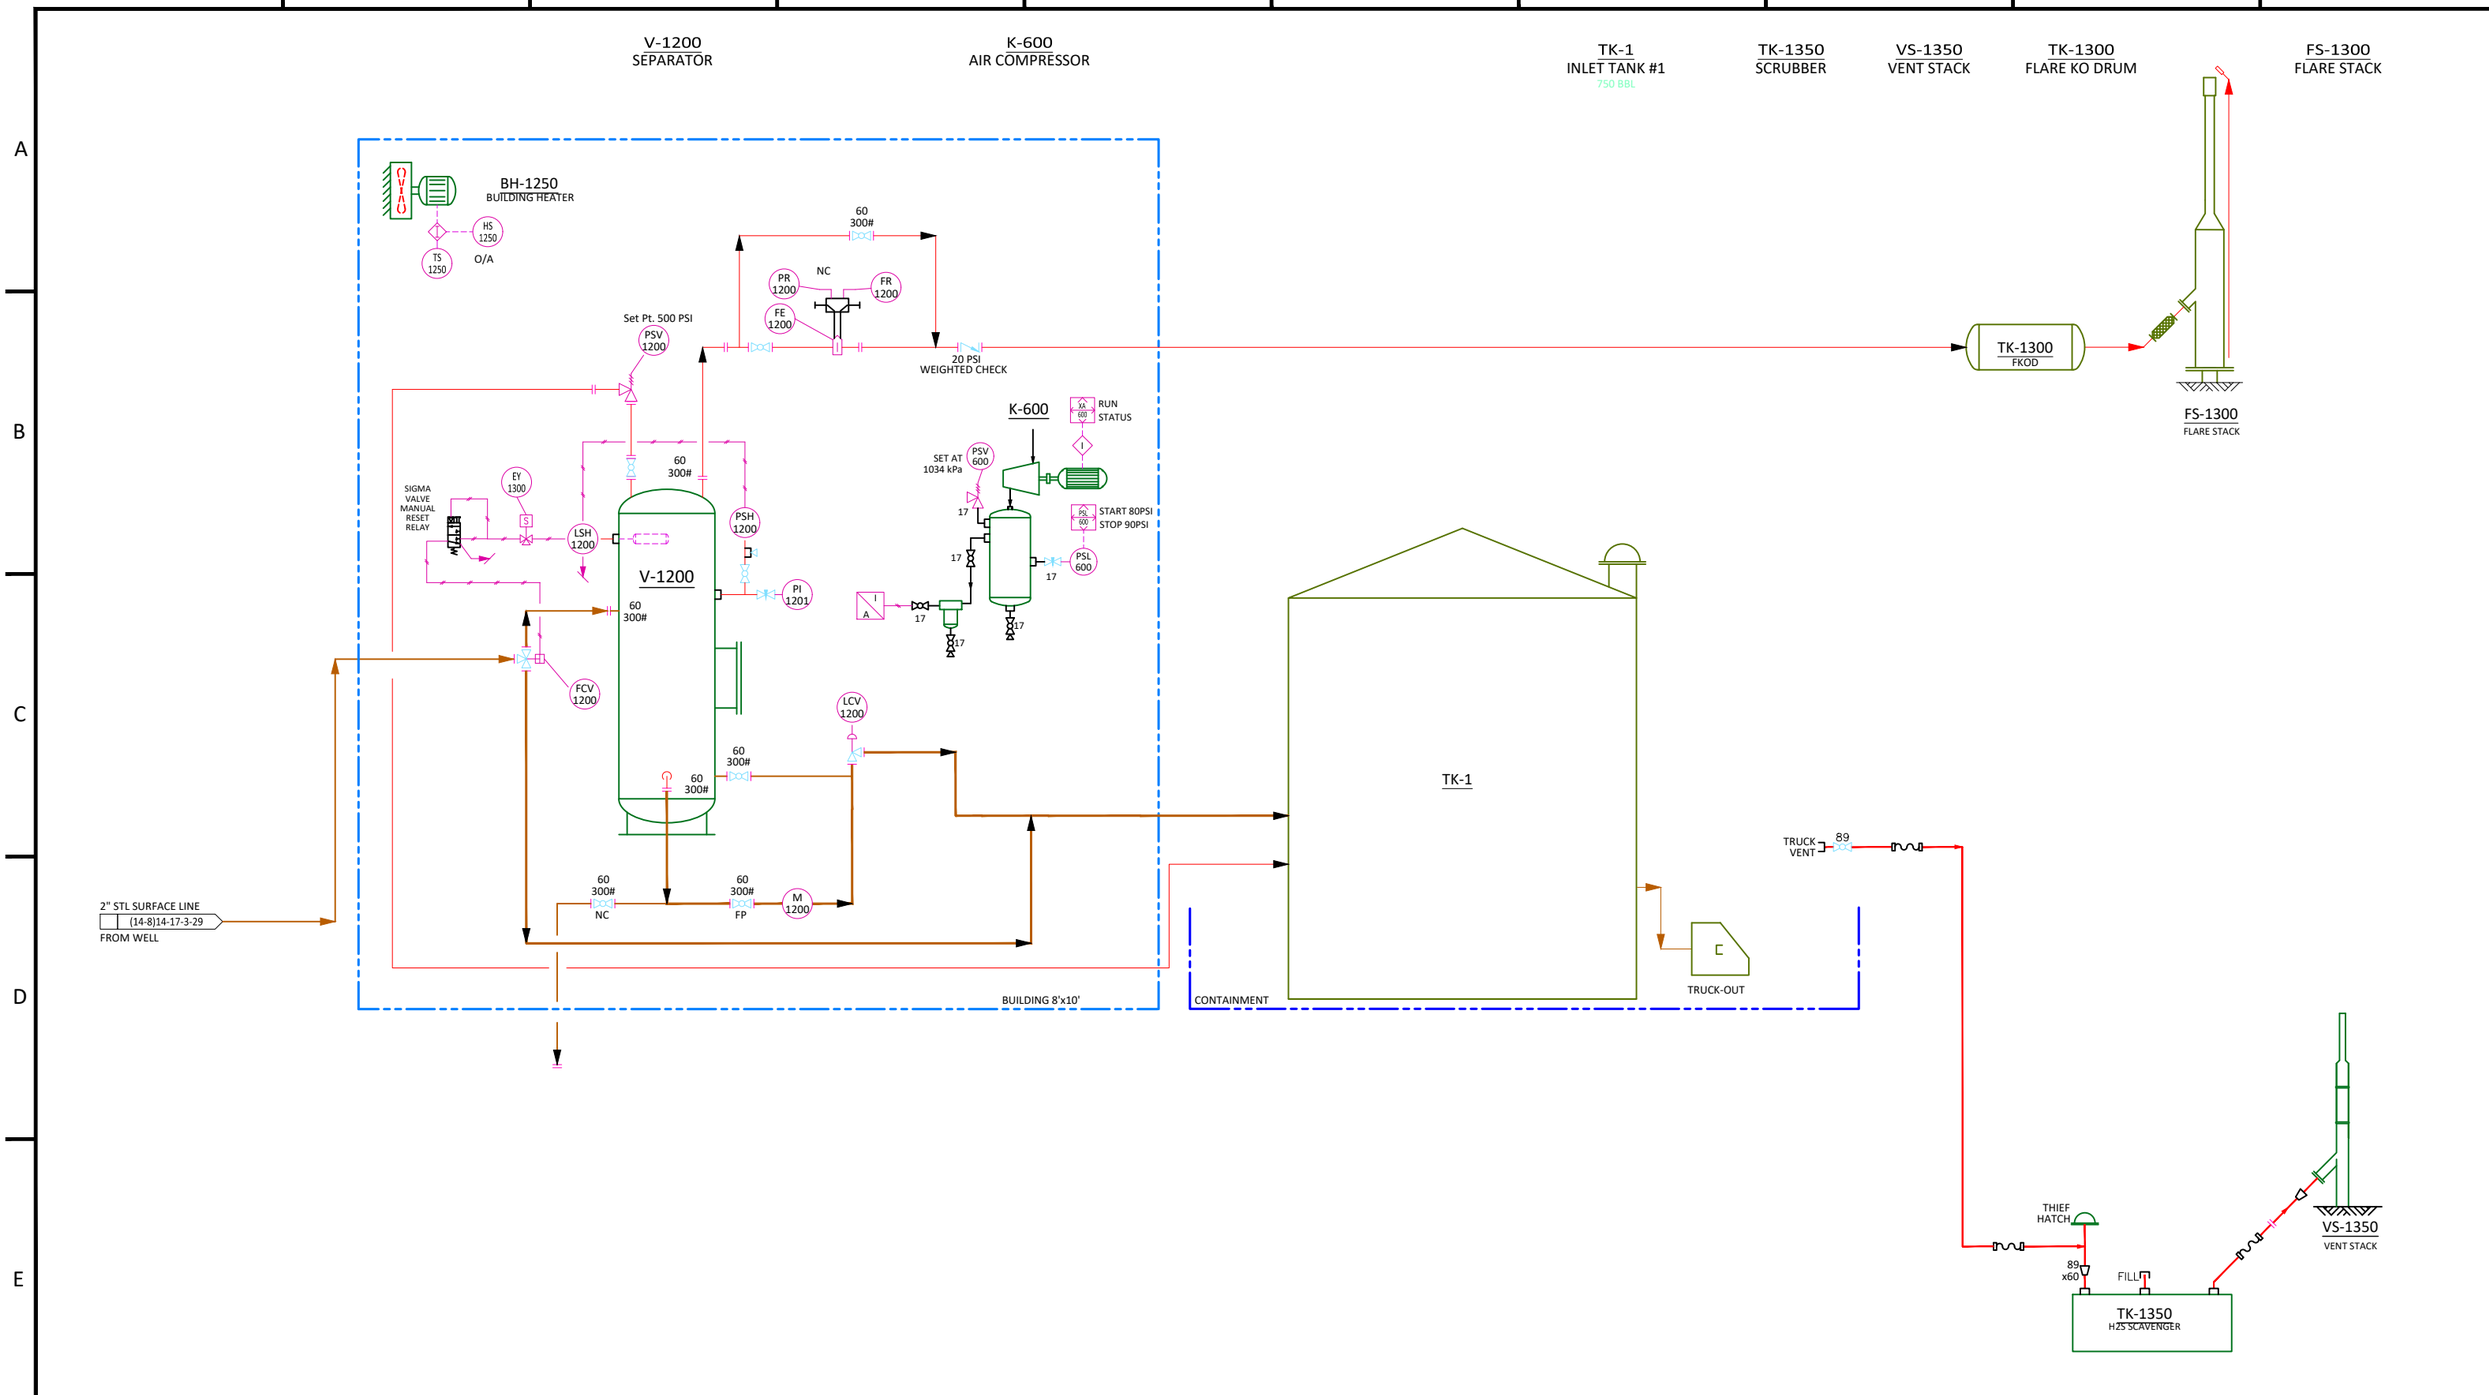

REV	DESCRIPTION	BY	DATE	CHK	APP
0	ISSUES FOR CONSTRUCTION	LF	04OCT2022		

REFERENCE DRAWING

TUNDRA OIL & GAS PARTNERSHIP

NORTH PIERSON
14-8-3-29

SWB WITH FLARE
PROCESS FLOW DIAGRAM

DRAWN BY:	SCALE:	AFE:	DRAWING NUMBER:	REV NO:
LF	NTS	TBA	16-01-014-27W1M-PFD-1000	0