PRESSURIZED SAND TREATMENT MOUND SYSTEM-CHAMBERS

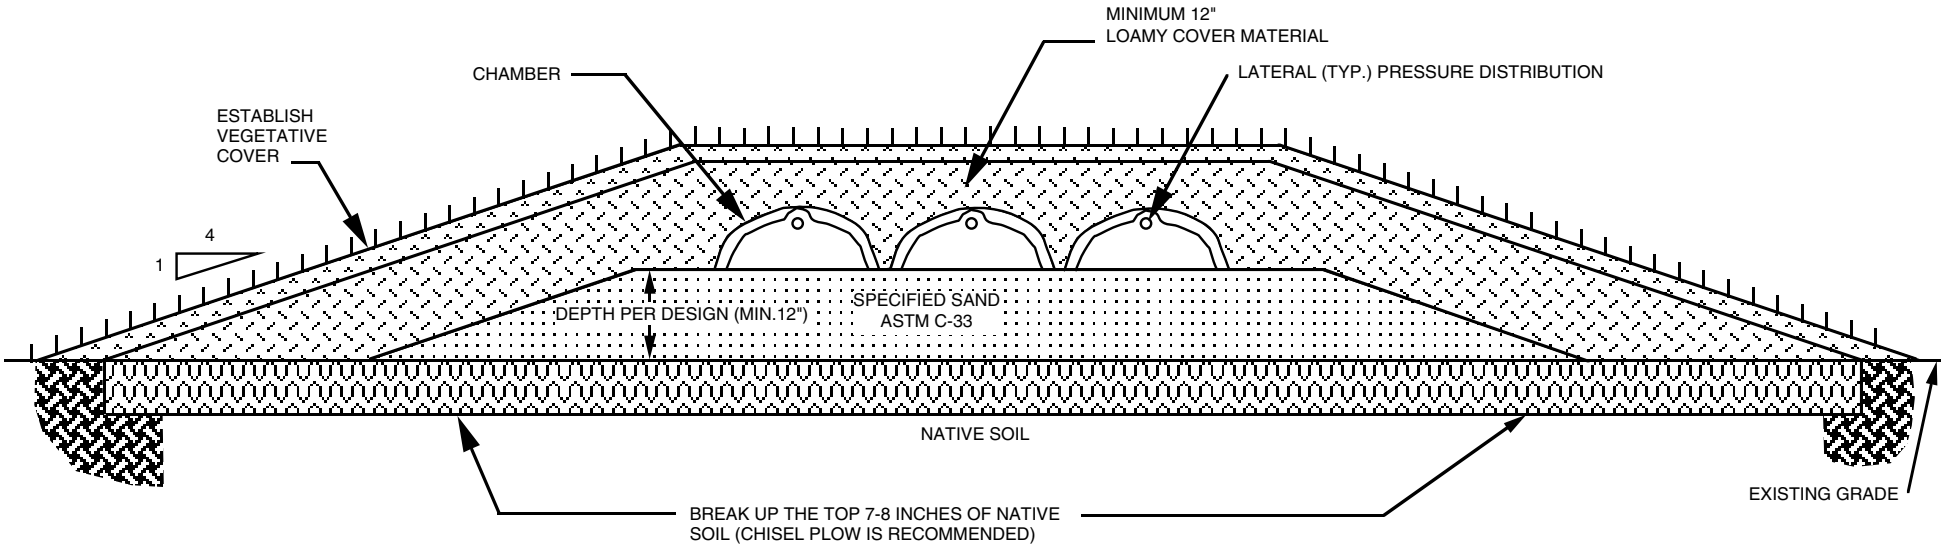

NOTE: INTENDED FOR >60%-100% HEAVY CLAY SOILS

*FOR ILLUSTRATIVE PURPOSE ONLY, NOT TO SCALE

NOTE: ALL SEPTIC FIELDS MUST BE BERMED WITH SUITABLE MATERIAL.