MODIFIED TRENCH-CHAMBER (MTC)

SHALLOW IN-GROUND SYSTEM

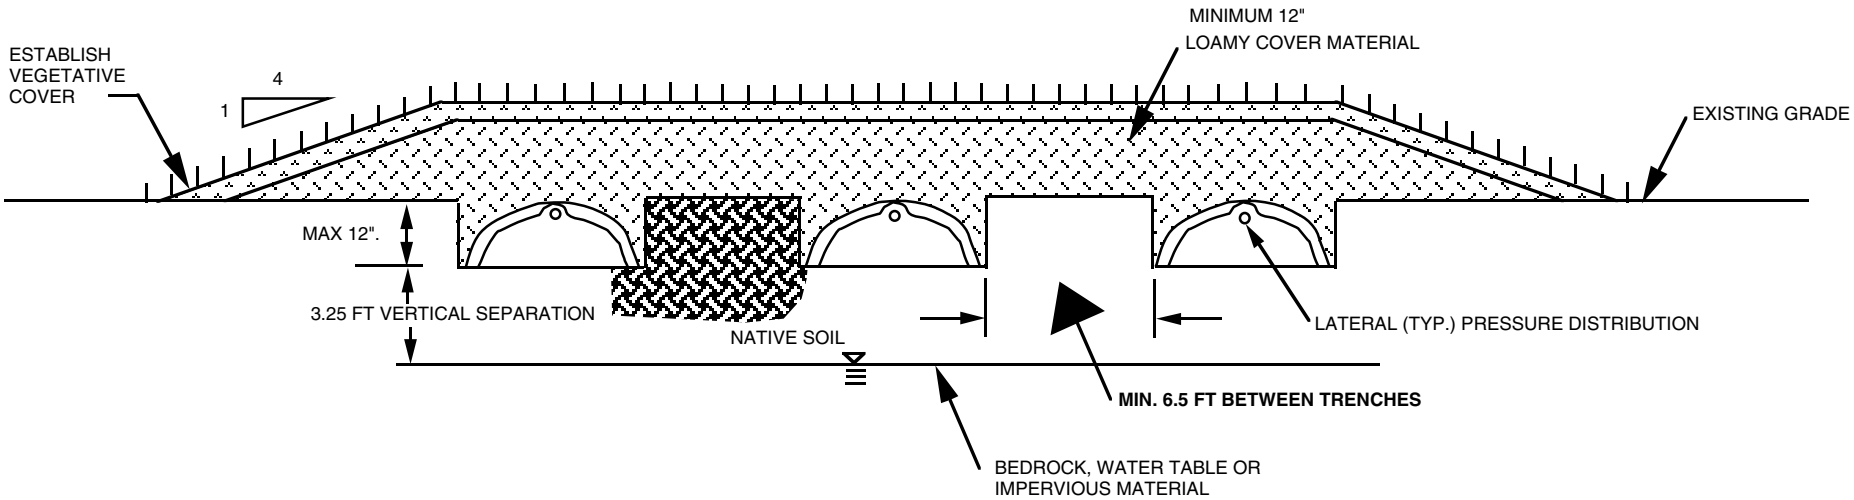

NOTE: INTENDED FOR 40-60% CLAY SOILS

*FOR ILLUSTRATIVE PURPOSE ONLY, NOT TO SCALE