12275W

# PLAN OF SUBDIVISION

OF PART OF
THE NORTH HALF SEC. 6, TP. 30, RGE. 15 W.P.M.

## MANITOBA

SCALE: 1 INCH = 100 FEET

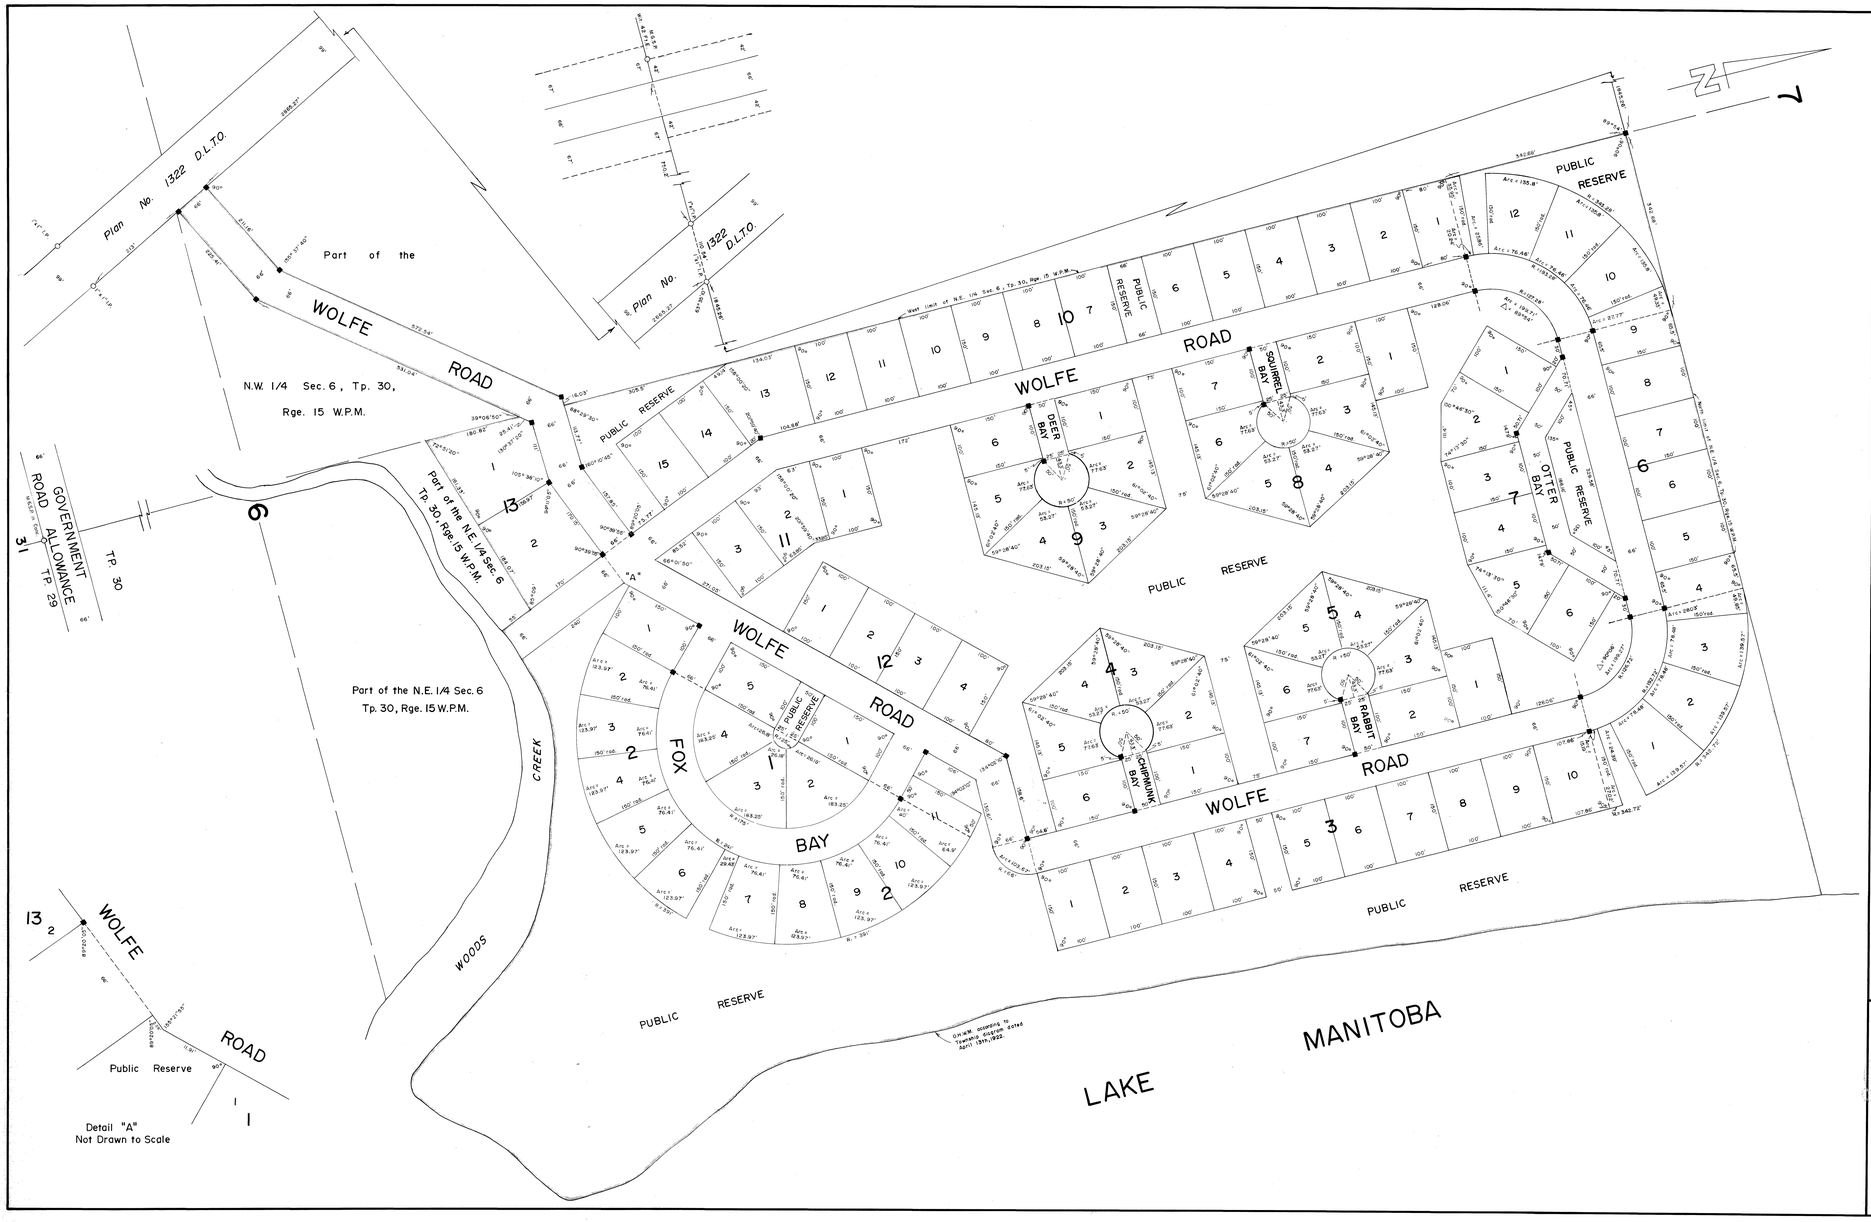


Notes:
All distances are in feet or decimals of a foot.
Survey monuments found on the ground are described and shown thus ○
Iron posts 1" x 1" x 36" marked M.L.S are planted at all points shown thus ■
These posts together with the dimensions shown hereon alone govern the position of all lots on this plan.
Land affected by the registration of this plan is shown bordered red hereon.

AFFIDAVIT:

I, Bruce Alfred Balchen, of the Town of Dauphin, Manitoba Land Surveyor, make oath and say that I did personally superintend the survey represented by this plan, that the survey was made between the dates June 6th and 22nd, 1977, and that the survey and plan are correct and true to the best of my knowledge and belief.

B. A. Balchen
Manitoba Land Surveyor

Sworn to before me at the Town of Dauphin this 22nd day of June 1977.

A Commissioner for Oaths in and for the Province of Manitoba
My Commission expires September 24th, 1978.

APPROVED:
Approved this 5 day of October A.D. 1977.
Minister of Northern Affairs

Approved and Confirmed this 3rd day of October 1977 A.D.
Director of Surveys

Owners:
NORD CREEK DEVELOPMENT LTD
Mgr. President
Sec. Treas.

Approved:
This 5 day of October 1977
for Registrar General

Approved this 3rd day of October 1977 A.D.
for Minister of Renewable Resources and Transportation Services

LAND TITLES OFFICE
OCT 19 1977
2:55
DAUPHIN, MAN.

Entered and registered in the Dauphin Land Titles Office
This 17th day of October 1977
at 2:55 P.M. as Plan No. 3404
District Registrar

APPROVED:
Valid for 12 months unless registered.
This 5 day of October 1977
Examiner of Surveys