


SEGMENT 1

PTH 1 West (Portage Avenue) to PTH 190 (CentrePort Canada Way)


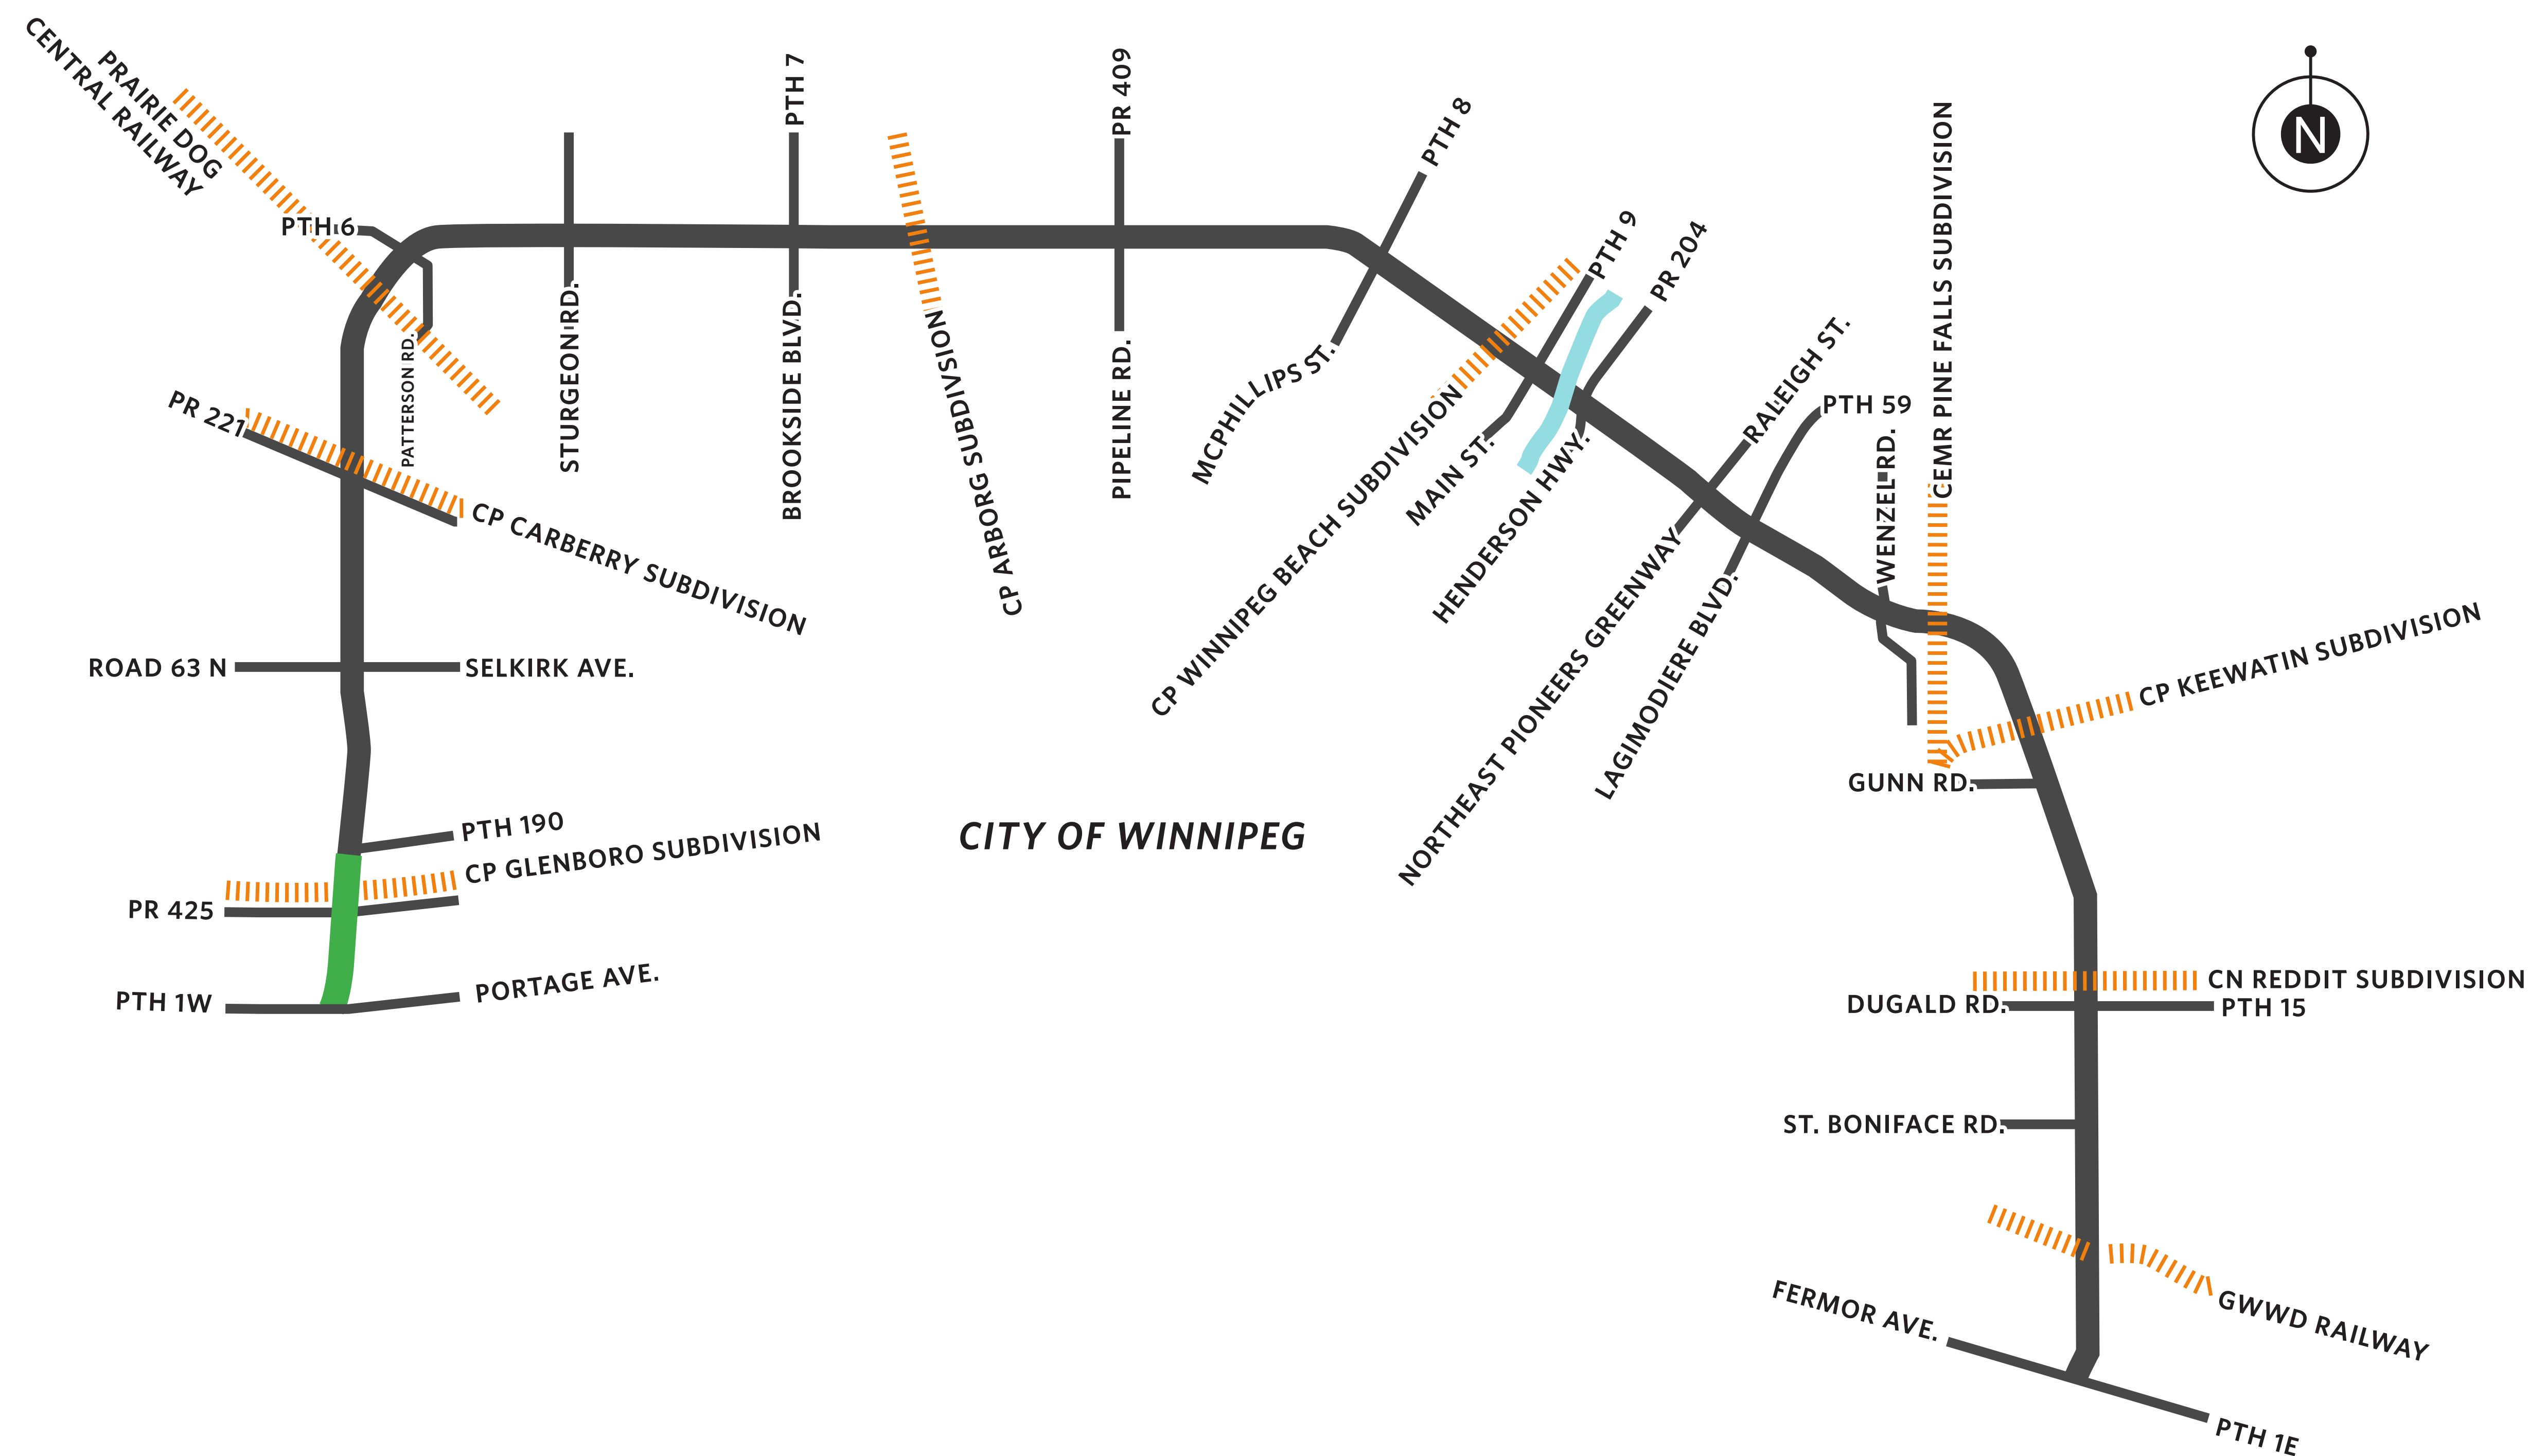


PTH 101 Alignment

The North Perimeter (PTH 101) Highway Design Study

PTH 1 West (Portage Avenue) to PTH 190 (CentrePort Canada Way)

**Expressway section with median barrier
with future lanes added to the outside.**

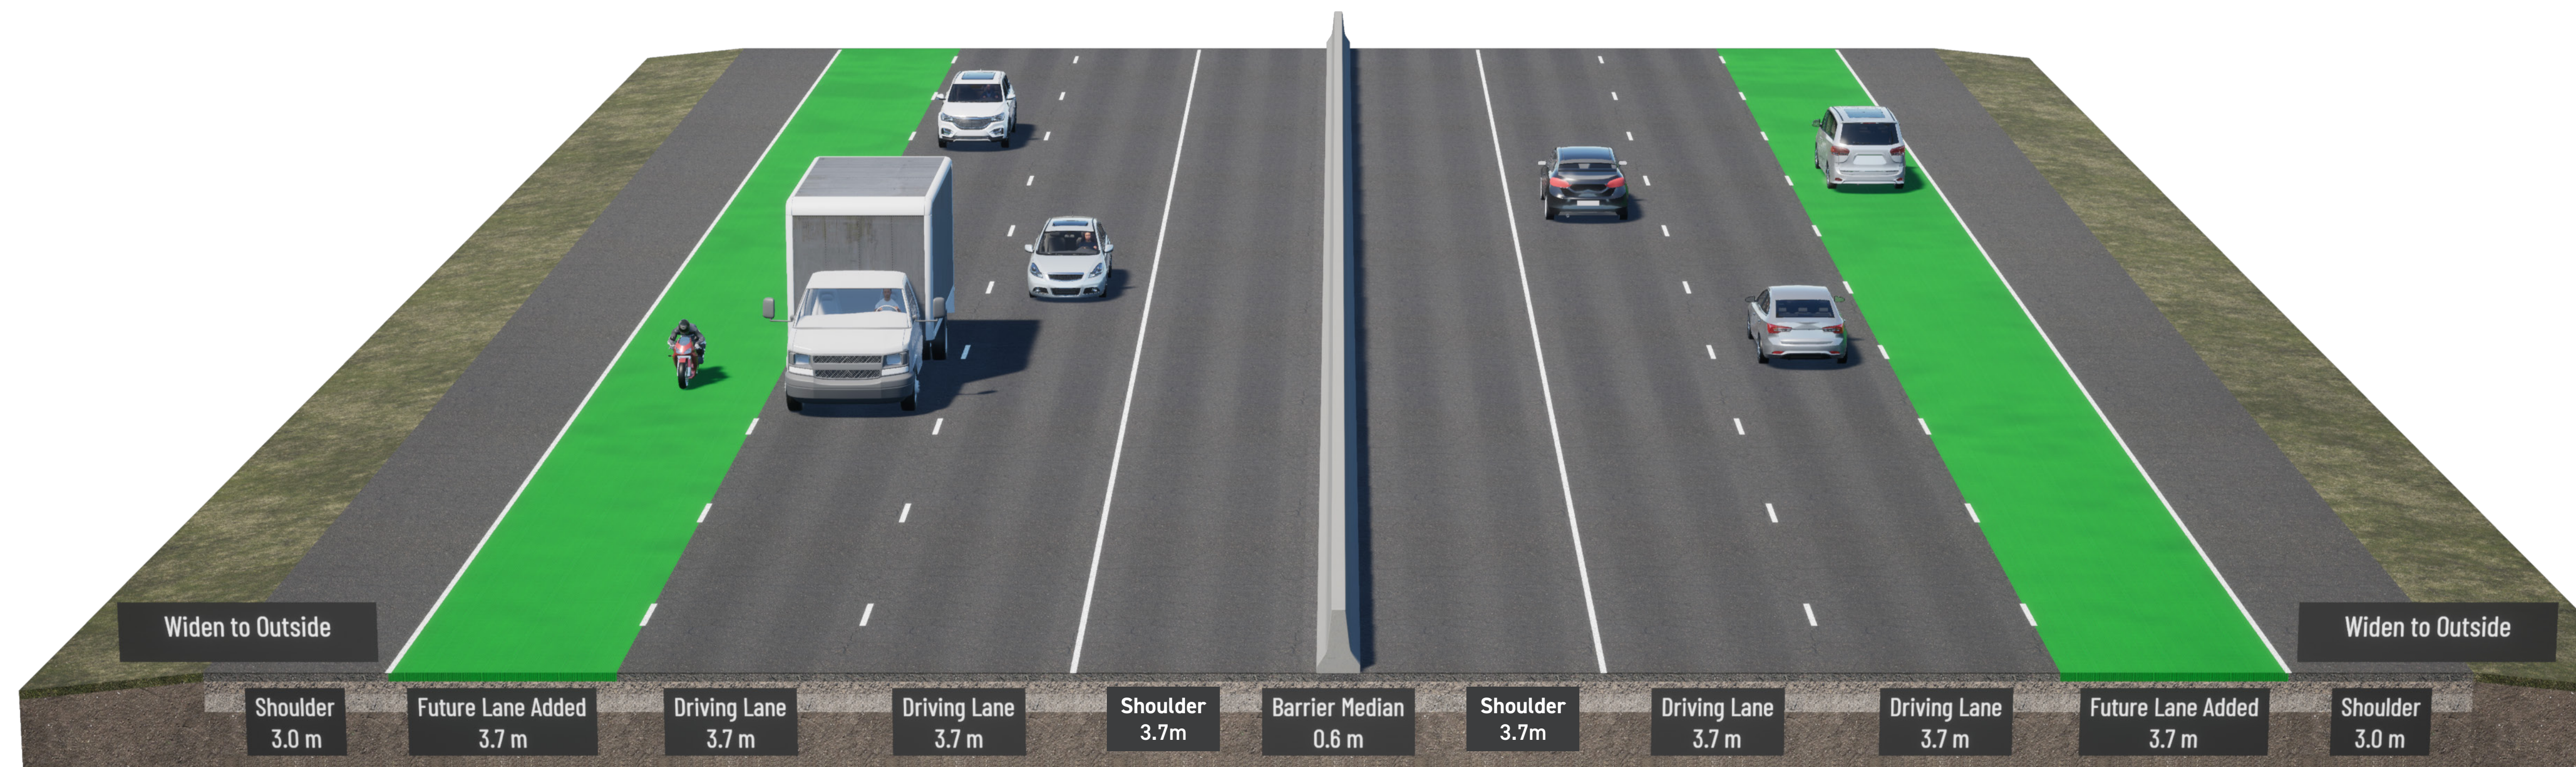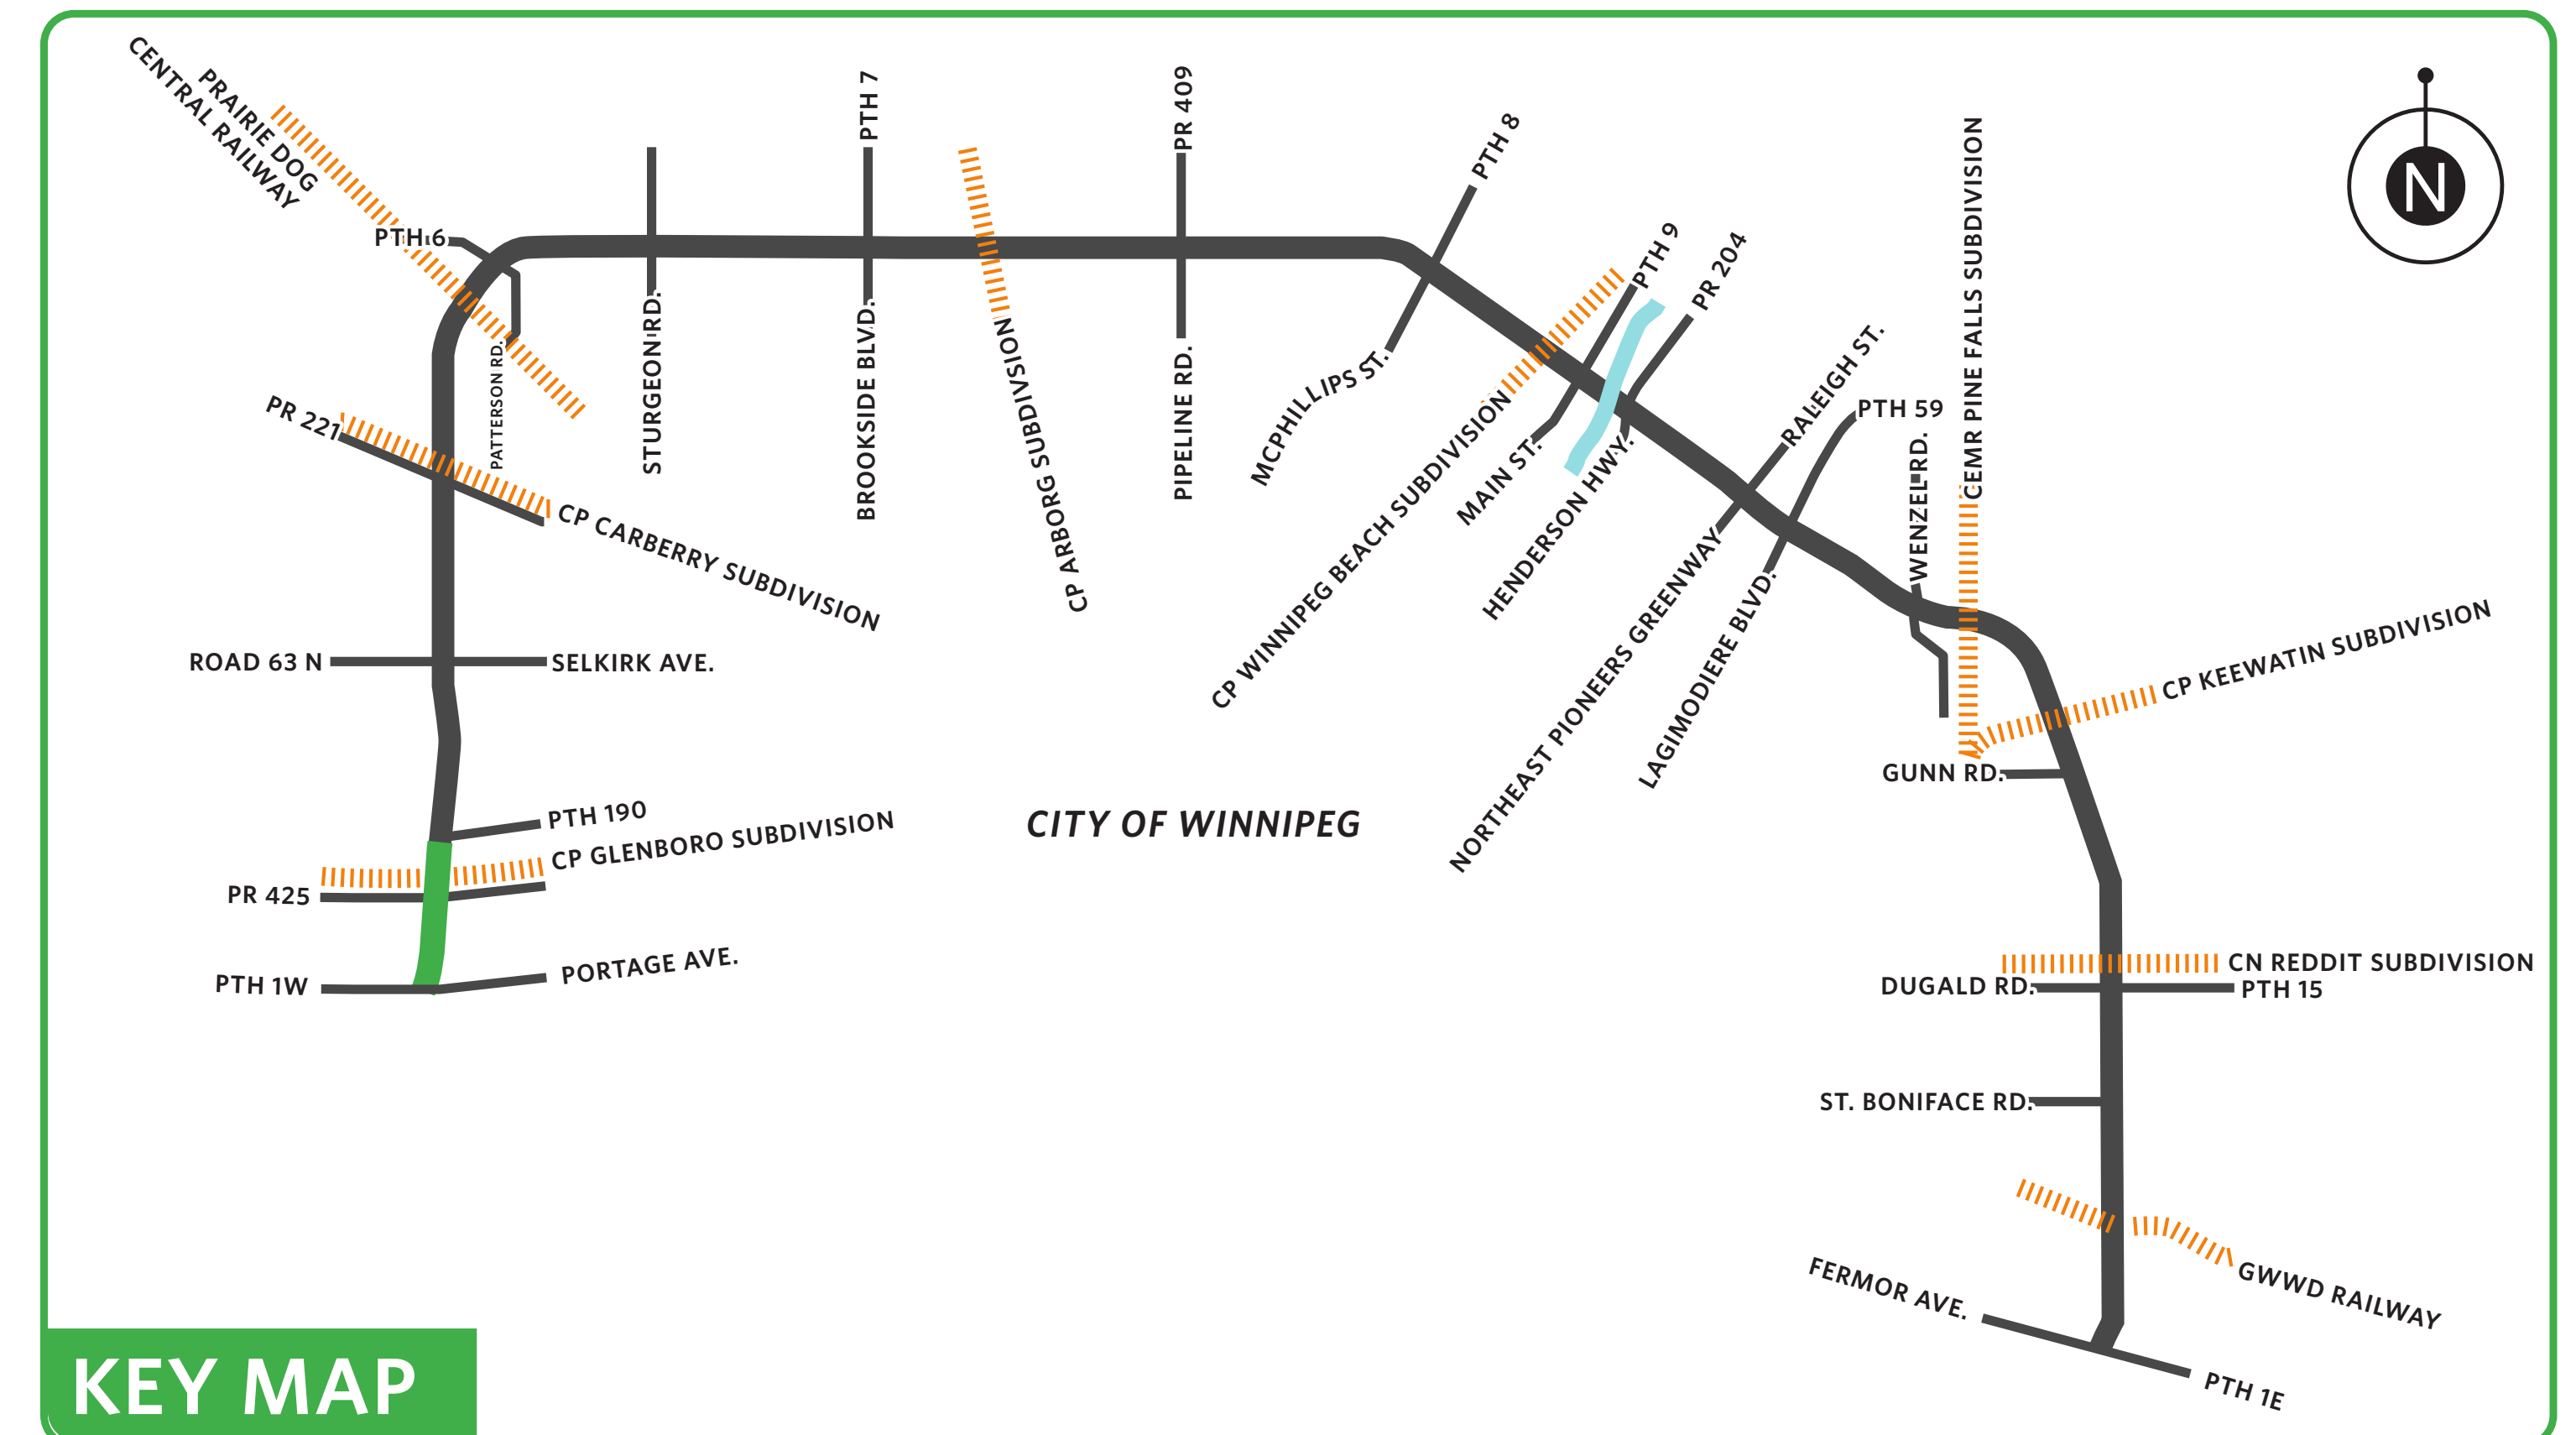

Southbound PTH 101

Northbound PTH 101

Typical PTH 101 six-lane cross-section (future lanes added to the outside)



Assiniboia Downs

- The existing PTH 101/Assiniboia Downs access will be closed as soon as practical. New upgraded access to be provided from Saskatchewan Avenue.
- A total of three access points to Assiniboia Downs will remain – Race Track Road, Festival Drive and Saskatchewan Avenue.