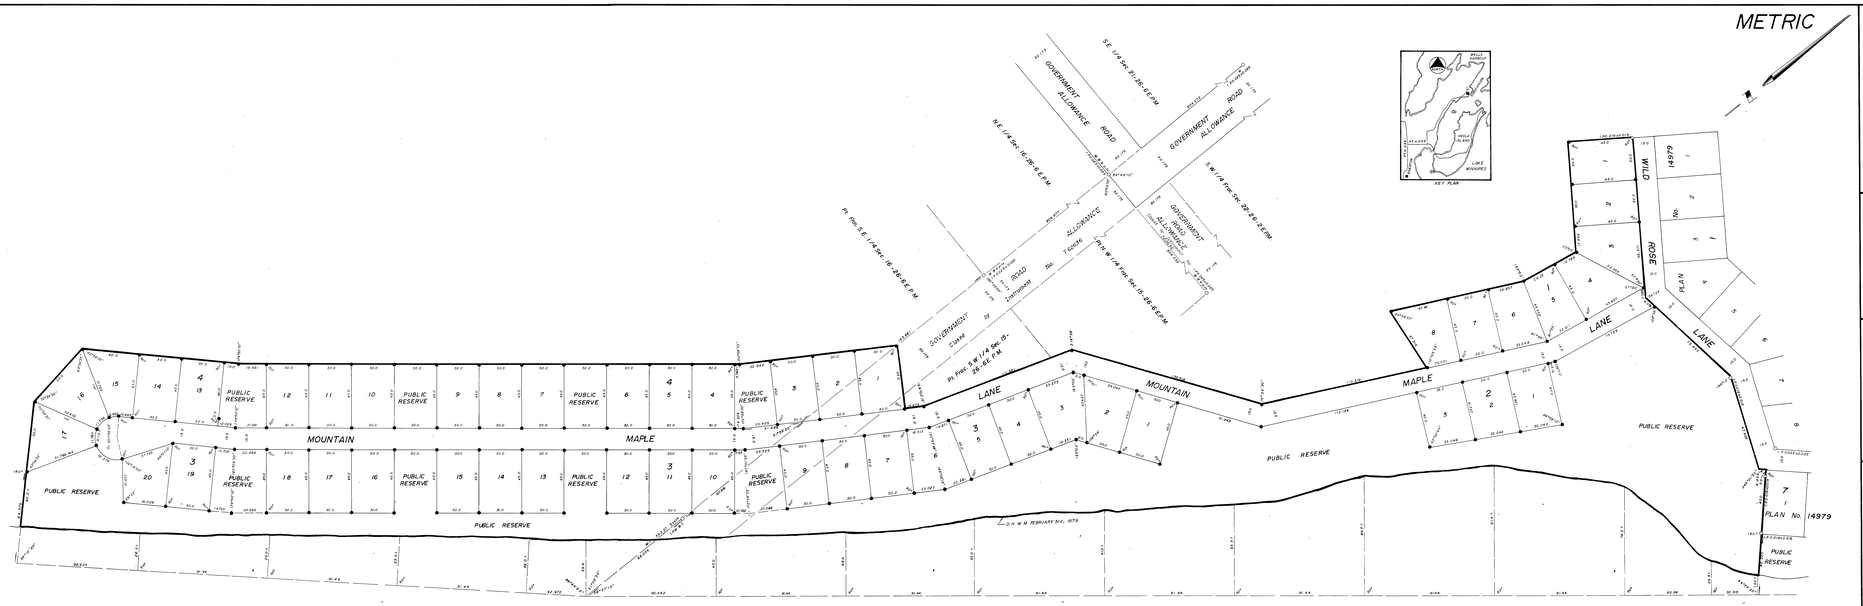

PLAN OF SUBDIVISION

OF PART OF

FRACTIONAL S.E. 1/4 SEC. 16 AND FRACTIONAL W. 1/2 SEC. 15, TP. 26, RGE. 6 E.P.M AND PART OF GOVERNMENT ROAD ALLOWANCE (NOW CLOSED)

MANITOBA

SCALE 1 : 1000

DLS 15442
NOVEMBER 1980

NOTES:

ALL DISTANCES ARE IN METRES AND DECIMALS THEREOF AND MAY BE CONVERTED TO FEET BY MULTIPLYING BY 3.28084.
SURVEY MONUMENTS PLACED ON THE GROUND ARE DESCRIBED AND SHOWN THUS ○
IRON POSTS 0.025x0.025x0.914 MARKED W.L.S. ARE PLANTED AT ALL POINTS SHOWN THUS ●
IRON POSTS 0.019 x 0.019 OF VARYING LENGTHS ARE PLANTED AT ALL POINTS SHOWN THUS ■
ALL PLANS REFERRED TO ARE ON RECORD AT THE WINNIPEG LAND TITLES OFFICE
LAND DIRECTED BY THE REGISTRATION OF THIS PLAN IS BORDERED THUS

AFFIDAVIT:

I, JAMES EDWARD BAILIE, OF THE CITY OF WINNIPEG, MANITOBA, LAND SURVEYOR, MAKE OATH AND SAY THAT I DID PERSONALLY SUPERVISE THE SURVEY REPRESENTED BY THIS PLAN, THAT THE SURVEY WAS MADE BETWEEN THE DATES OF JANUARY 16TH TO FEBRUARY 28TH, 1979 AND THAT THE SURVEY AND PLAN ARE CORRECT AND TRUE TO THE BEST OF MY KNOWLEDGE AND BELIEF.

M.L.S.

SWORN TO BEFORE ME
AT THE CITY OF WINNIPEG
THIS 1st DAY OF MARCH AD 1979

A COMMISSIONER FOR OATHS IN AND FOR THE PROVINCE OF MANITOBA.
MY COMMISSION EXPIRES OCTOBER 18th, 1979.

APPROVALS:

APPROVED AND CONFORMED
THIS 1st DAY OF June AD 1979
DIRECTOR OF SURVEYS

APPROVED
THIS 1st DAY OF June AD 1979
for MINISTER OF MINES, NATURAL RESOURCES AND ENVIRONMENT

APPROVED AS TO PLANNING
THIS 29 DAY OF June AD 1979
for MINISTER OF MINES, NATURAL RESOURCES AND ENVIRONMENT

APPROVED
THIS 29 DAY OF November AD 1980
for REGISTRAR-GENERAL

ENTERED AND REGISTERED IN THE WINNIPEG LAND TITLES OFFICE THIS 29 DAY OF November AD 1980
AS PLAN No. 15021
DEPUTY DISTRICT REGISTRAR

THIS APPROVAL IS VALID FOR 12 MONTHS UNLESS REGISTERED.

APPROVED:
THIS 29 DAY OF November AD 1980.
EXAMINER OF SURVEYS

RE-APPROVED.....

RE-APPROVED.....

JAMES E. BAILIE
LAND SURVEYORS & CONSULTING ENGINEERS
2-478 BURGESS PLACE
WINNIPEG, MANITOBA.

79-9

Filed in the Office of the Director of Surveys in Winnipeg this 10th day of March A.D. 1980
as PLAN No. 18442

Director of Surveys

80-12553

11-4-78
15,000 (Rev-7-78)