858/79

Filed in the office of the Director of Surveys at Winnipeg this 30 day of September A.D.1980 as Plan Nº **18856**

Director of Surveys

METRIC

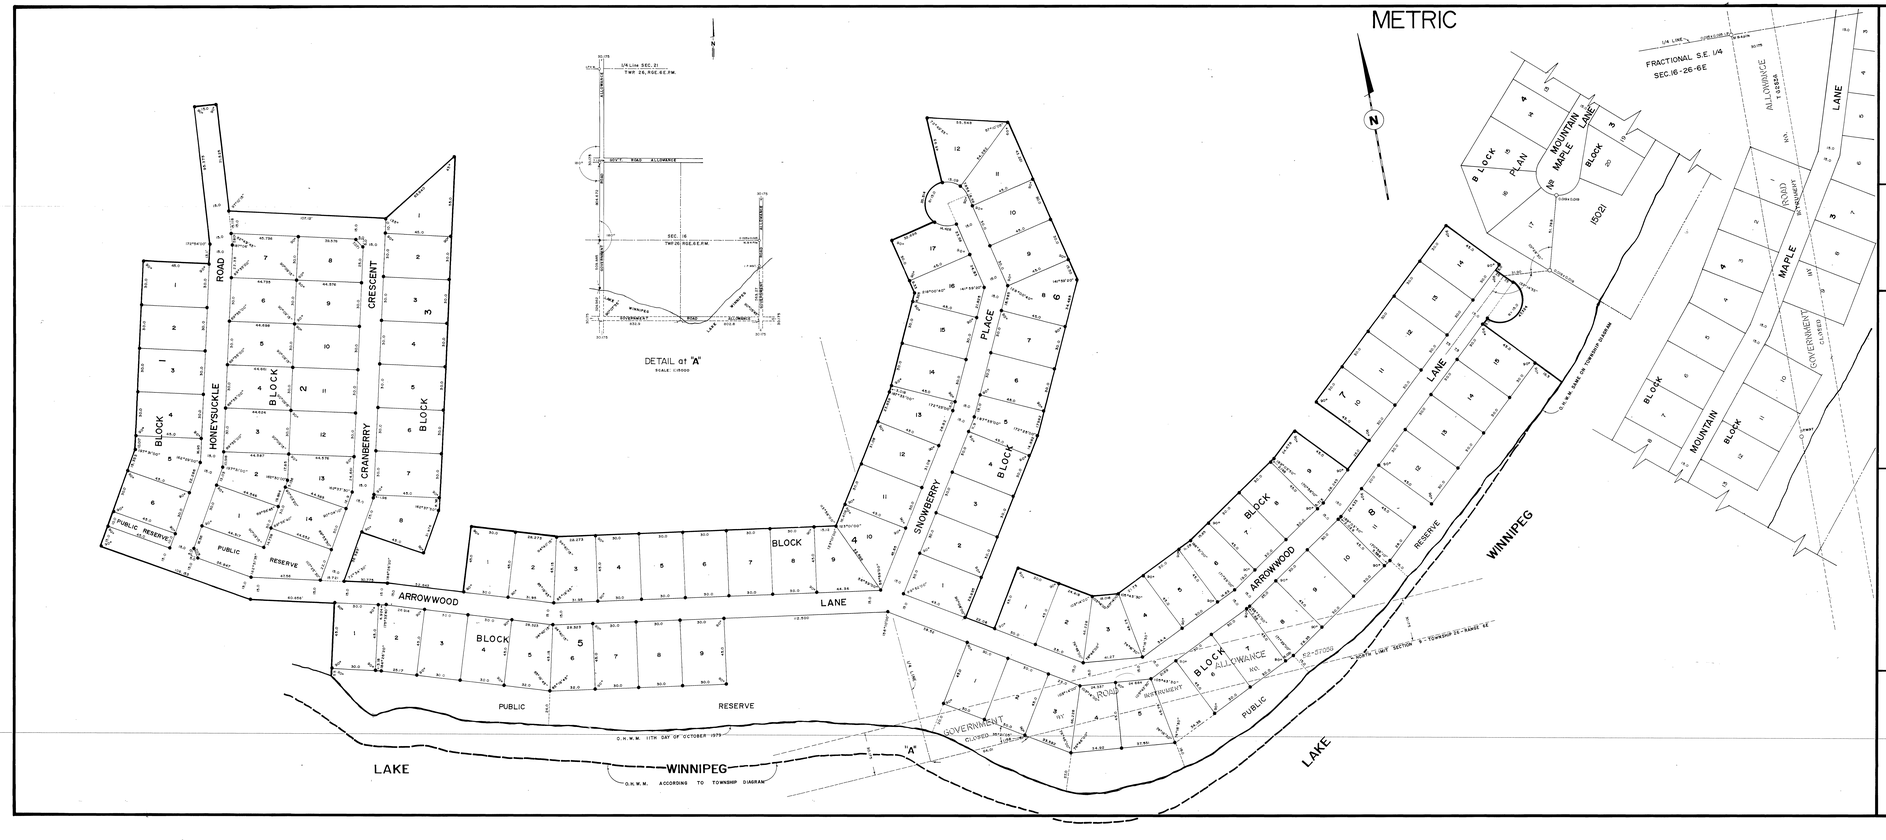

PLAN OF SUBDIVISION

OF PART OF

FRACTIONAL SOUTH HALF OF SECTION 16,
AND FRACTIONAL NORTH HALF OF SECTION 9,
TOWNSHIP 26, RANGE 6E.P.M.
AND PART OF GOVERNMENT ROAD ALLOWANCE (NOW CLOSED)
MANITOBA

SCALE: 1:1000

NOTES:

All distances are in metres and decimals thereof and may be converted to feet by multiplying by 3.28084.
Survey monuments found on the ground are described and shown thus.....○.
Iron posts 0.019 x 0.019 x 0.762 marked "M.L.S." are planted at all points shown thus.....●.
All plans referred to are on record in the Winnipeg Land Titles Office.
Land affected by the registration of this plan is shown bordered thus.....
Iron post 0.025 x 0.025 x 0.914 marked "M.L.S." is planted at a point shown thus.....*.
O.H.W.M. was plotted from aerial photo numbers A24440-183 and A24440-184 which are on file in the Director of Surveys office.

L.Andre Van De Walle, of the City of Winnipeg, Manitoba Land Surveyor, make oath and say that I did personally superintend the survey represented by this plan, that the survey was made between the 22nd day of August and the 11th day of October, 1979, that the survey and plan are correct and true to the best of my knowledge and belief.

A. Van De Walle
Manitoba Land Surveyor

Sworn to before me at Winnipeg
This 13th day of November, 1979

A surveyor authorized to practise under "The Land Surveyors Act."

Approved and Confirmed
This 9th day of October, 1980

Director of Surveys

Approved as to Planning under the Provincial Parklands Act Cap. P 20
this 5th day of December A.D.1980

Minister of Natural Resources

Approved:
This 9th day of October, 1980

For Minister of Natural Resources

Approved:
This 8th day of September, 1983

for Registrar General

Entered and registered in the Winnipeg Land Titles Office
this 8th day of September, 1982
at ——— as Plan No. 16779

Assistant Deputy District Registrar

This approval is valid for 12 months unless registered.

Approved:
This 8th day of September, 1982

Examiner of Surveys

Re-approved: ———
Re-approved: ———

POLLOCK AND WRIGHT
LAND SURVEYORS
WINNIPEG, MANITOBA
86 EDMONTON STREET

82-6416

1979